


## WEST ELEVATION

3/32" = 1'-0"

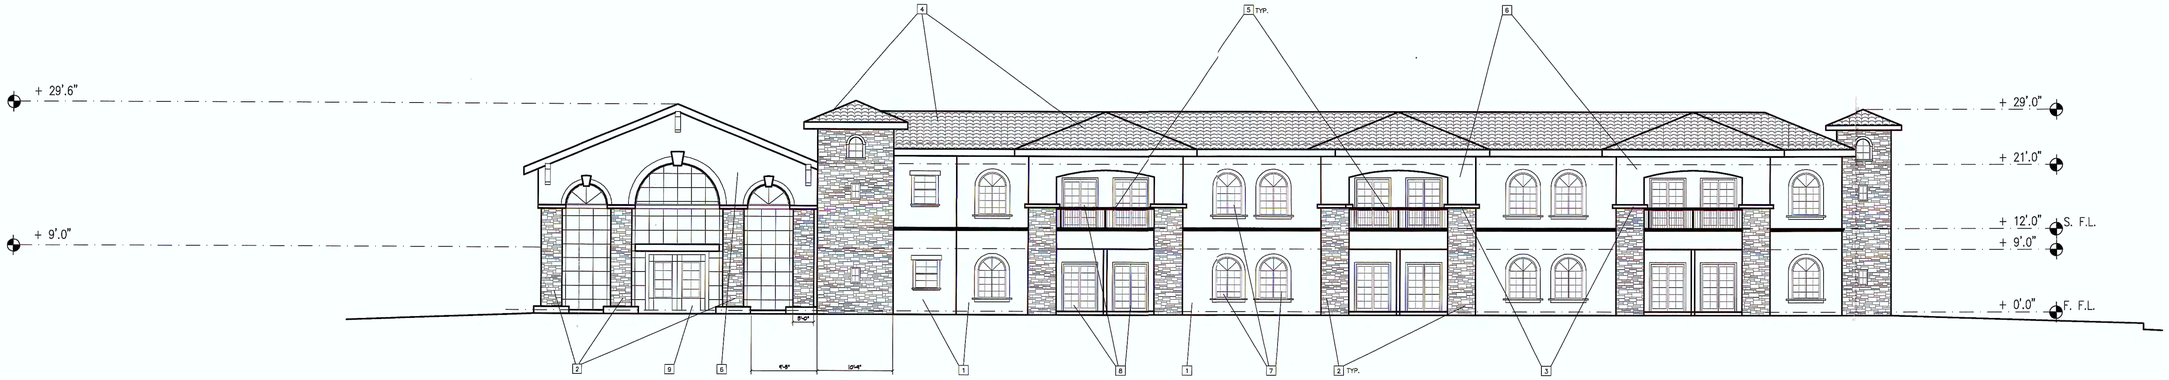


## SOUTH ELEVATION

3/32" = 1'-0"

### KEY NOTES

1. PRIMARY STUCCO COLOR #1
2. MASONRY VENEER ON PLASTER BASE.
3. 6" SLOPING SILL CAP TOTAL PERIMETER ON TOP OF MASONRY VENEER.
4. TILE ROOF
5. METAL TRIM
6. STUCCO COLOR #2
7. SINGLE-HUNG WINDOW
8. SLIDING DOOR
9. AUTOMATED DOUBLE DOOR

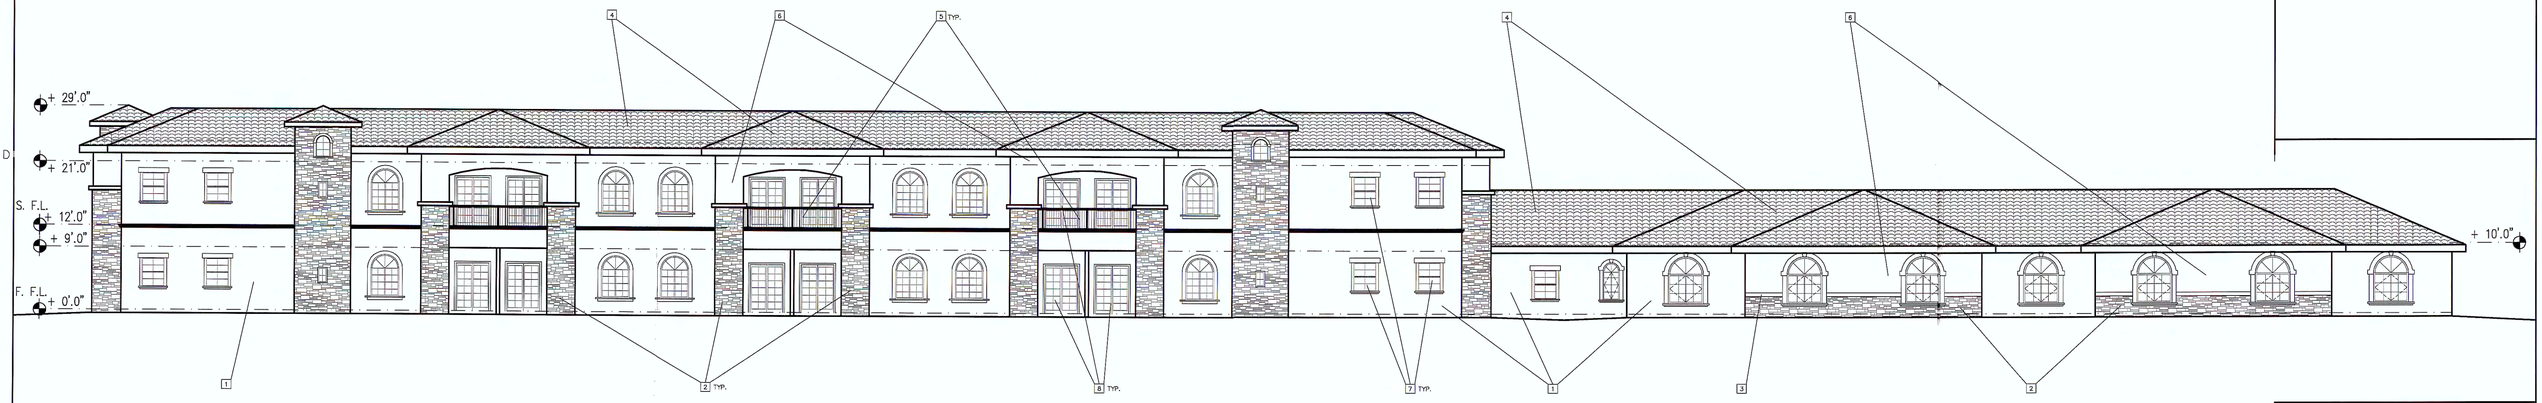APPROVED

OCT 22 2008

CITY OF CITRUS HEIGHTS
*PLANNING COMMISSION*


Two Rivers
Architects
13405 FOLSOM BLVD., BLDG. #300
FOLSOM, CALIFORNIA 95630
PHONE: (916) 358-7555
FAX: (916) 358-7556
www.tworiversaia.com


LICENSED ARCHITECT
LARRY R. WASHINGTON
C10968
03/31/09
STATE OF CALIFORNIA


These drawings and accompanying specifications as instruments of service are the exclusive property of Two Rivers Architects and their use shall be restricted to the original site for which they were prepared. Re-use or reproduction by any method in part or in whole is prohibited except by written permission of Two Rivers Architects.

© 2004 Two Rivers Architects


CONSULTANT

REVISIONS

PROJECT TITLE
Senior Care
Of Citrus Heights

8220 Sunrise Blvd.
Citrus Heights, CA.

SHEET TITLE
Elevations
Preliminary Planning

RECEIVED
OCT 08 2008

| DRAWN BY | CHECKED BY |
|---|---|
| LW | LW |
| PROJECT NO. | SHEET NO. |
| 1048 | A4.1 |
| COMPUTER NO. | |
| 03 | |
| DATE | |
| 10-06-08 | |

Exhibit C